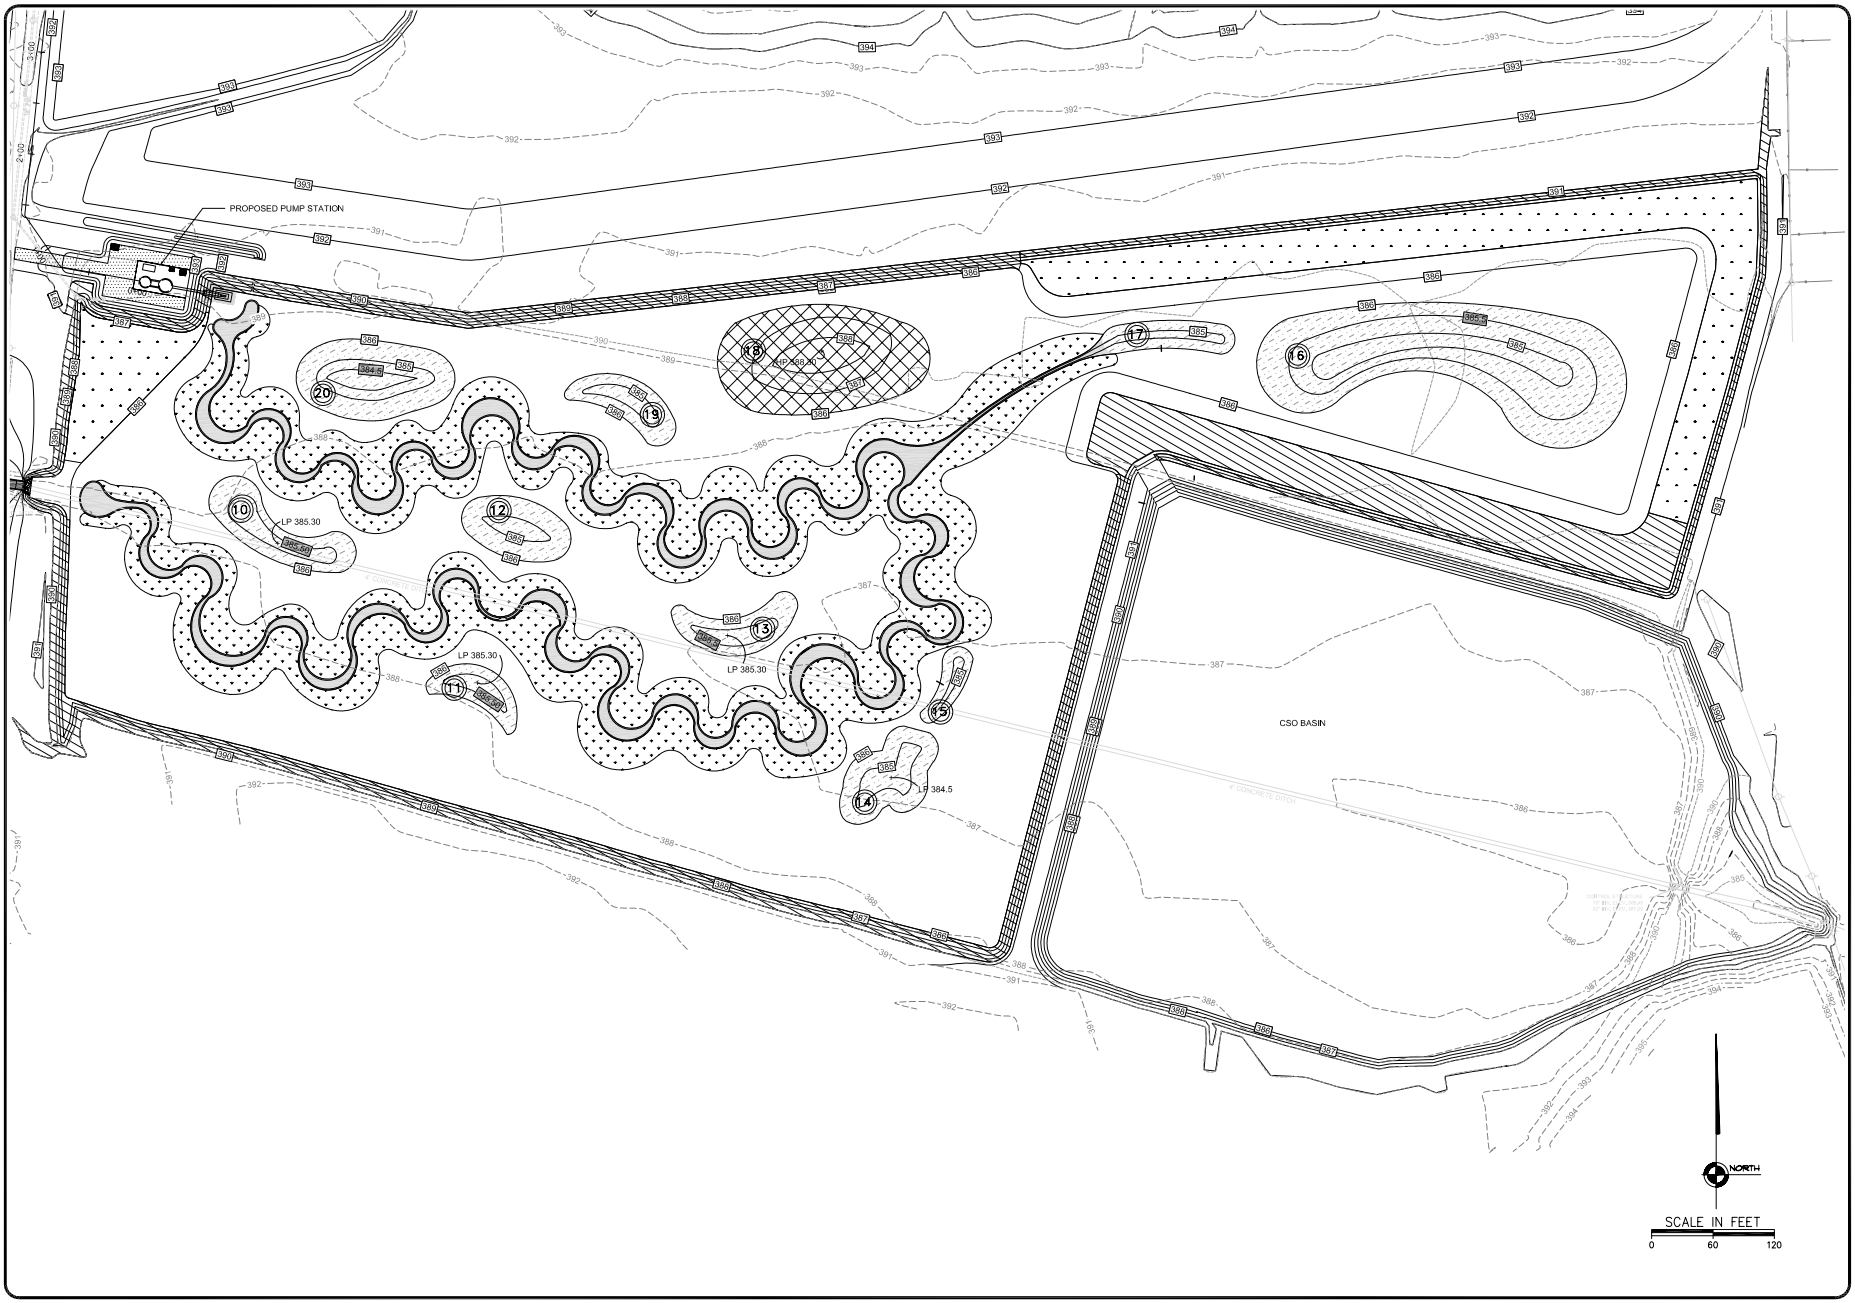

cdpengineers

3320 Blazer Pkwy Lexington KY 40509 | 859.264.7500 | 859.264.7501

SCALE :	AS SHOWN	REVISION:	BY: DATE:
DESIGNED BY :	JEN / ELB		
DRAWN BY :	JEN		
CHECKED BY :	JEN /SOC		
PROJECT NO :	07027		
DATE :	APRIL 2009		
CADD DWG ID :			

CITY OF OWENSBORO
101 EAST FOURTH STREET
OWENSBORO, KY
42303

WETLAND PLAN #2

DEVINS DITCH SEPARATION PROJECT
OWENSBORO, KY

SHEET
WP-2