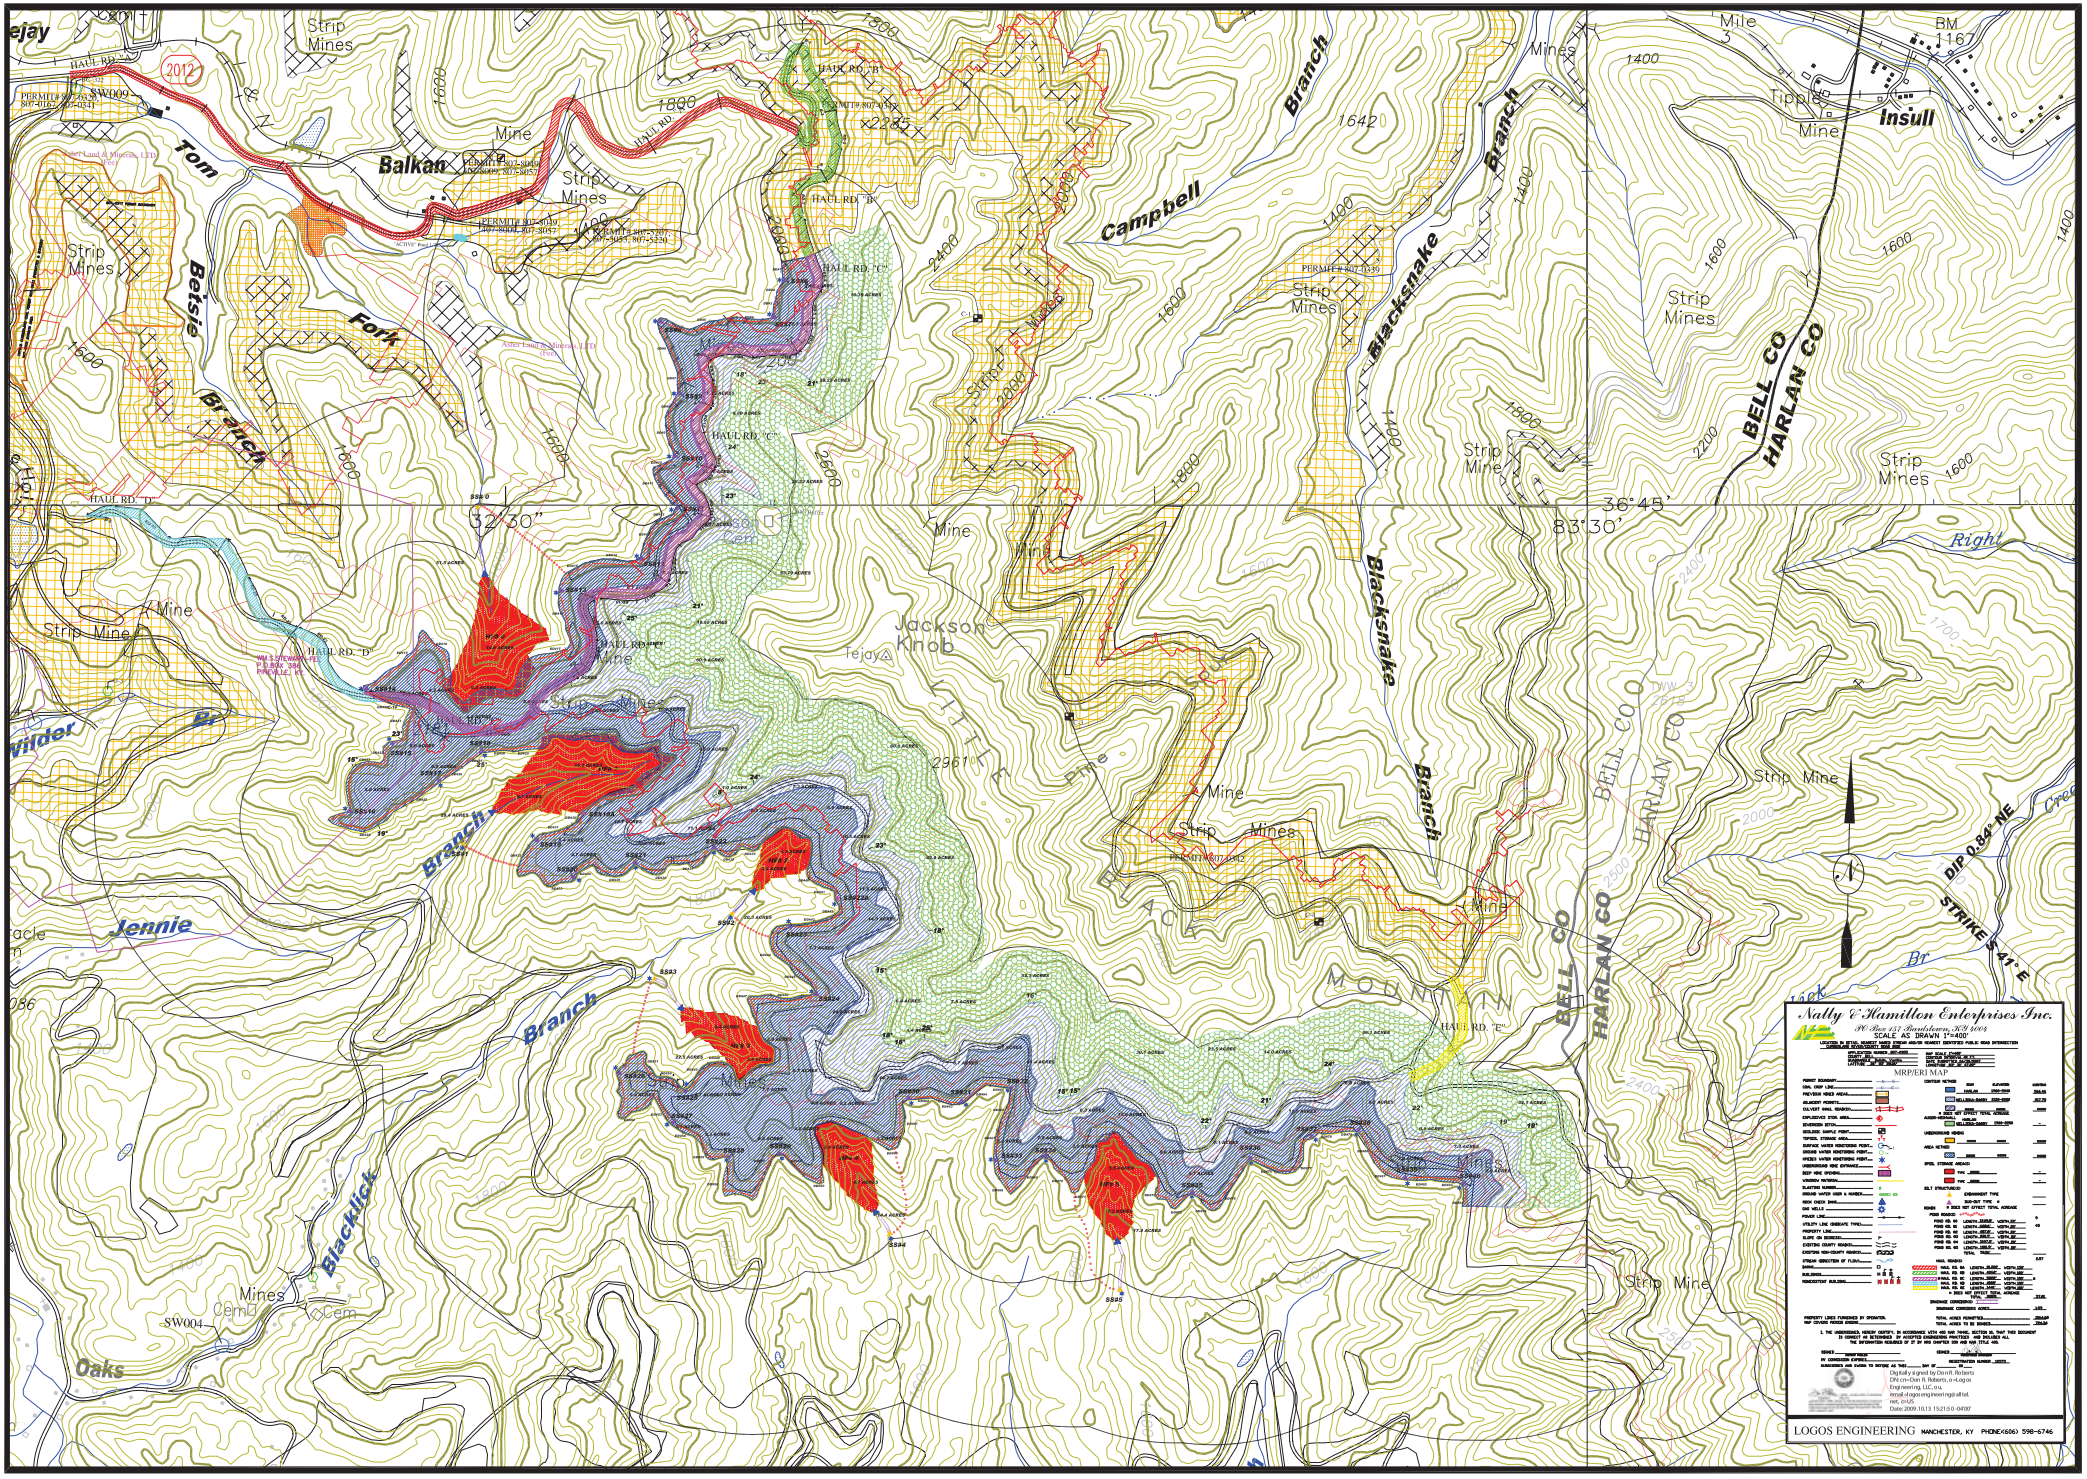
Nally & Hamilton Enterprises Inc.
PO Box 157 Bardstown, KY 40004
SCALE AS DRAWN 1"=400'
MRP/ERI MAP
LOGOS ENGINEERING MANCHESTER, KY PHONE(606) 598-6746
Tom Fork
Betsie Branch
Balkan
Campbell Branch
Blacksnake Branch
Insull
Jackson Knob
Jennie Branch
Blacklick Branch
Oaks
BELL CO
HARLAN CO
Strip Mines
Strip Mine
Mine
Mines
Tipple
Mile 3
BM 1167
32°30"
36°45'
83°30'
DIP 0.84° NE
STRIKE S 41° E
Right
Cem
SW004
SW009
2012